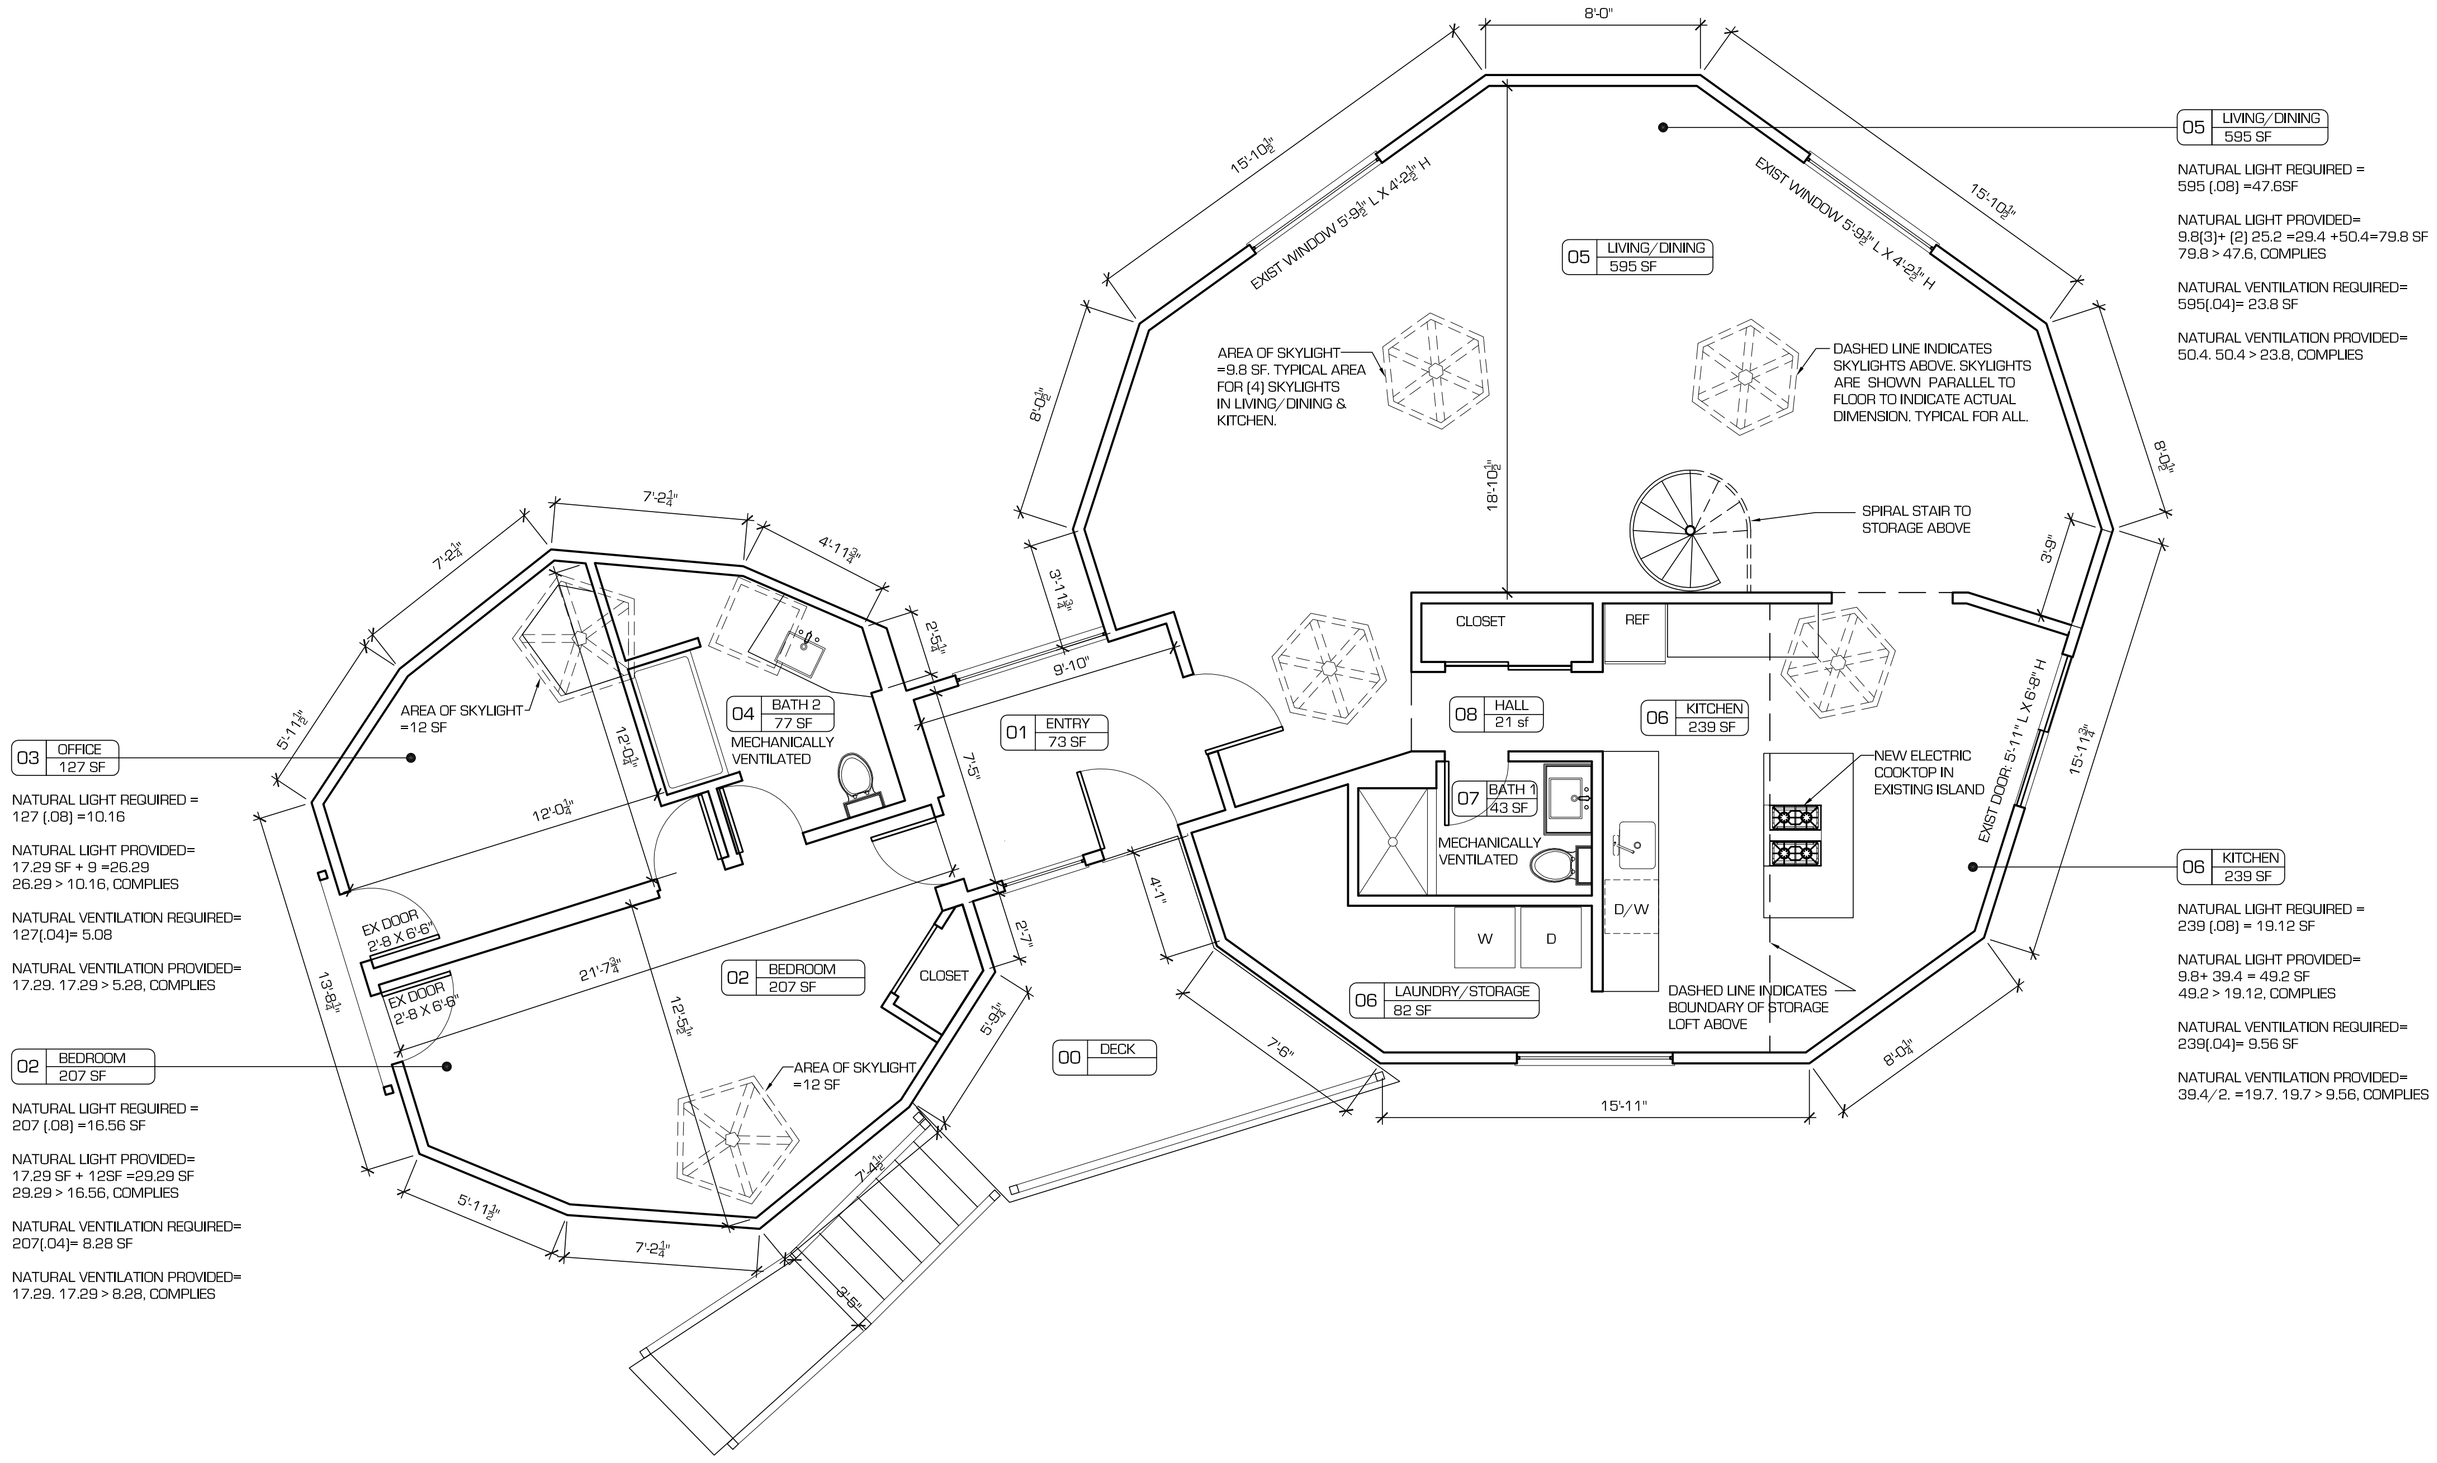

05 | LIVING/DINING | 595 SF

NATURAL LIGHT REQUIRED = 595 (.08) =47.6SF

NATURAL LIGHT PROVIDED= 9.8(3)+ (2) 25.2 =29.4 +50.4=79.8 SF 79.8 > 47.6, COMPLIES

NATURAL VENTILATION REQUIRED= 595(.04)= 23.8 SF

NATURAL VENTILATION PROVIDED= 50.4. 50.4 > 23.8, COMPLIES

06 | KITCHEN | 239 SF

NATURAL LIGHT REQUIRED = 239 (.08) = 19.12 SF

NATURAL LIGHT PROVIDED= 9.8+ 39.4 = 49.2 SF 49.2 > 19.12, COMPLIES

NATURAL VENTILATION REQUIRED= 239(.04)= 9.56 SF

NATURAL VENTILATION PROVIDED= 39.4/ 2. =19.7. 19.7 > 9.56, COMPLIES

03 | OFFICE | 127 SF

NATURAL LIGHT REQUIRED = 127 (.08) =10.16

NATURAL LIGHT PROVIDED= 17.29 SF + 9 =26.29 26.29 > 10.16, COMPLIES

NATURAL VENTILATION REQUIRED= 127(.04)= 5.08

NATURAL VENTILATION PROVIDED= 17.29. 17.29 > 5.28, COMPLIES

02 | BEDROOM | 207 SF

NATURAL LIGHT REQUIRED = 207 (.08) =16.56 SF

NATURAL LIGHT PROVIDED= 17.29 SF + 12SF =29.29 SF 29.29 > 16.56, COMPLIES

NATURAL VENTILATION REQUIRED= 207(.04)= 8.28 SF

NATURAL VENTILATION PROVIDED= 17.29. 17.29 > 8.28, COMPLIES

1 | PROPOSED PLAN

¼" = 1'-0"

PROJECT
1803.01

TODD YOUNG RESIDENCE
48 POND MEADOW ROAD
CROTON-ON-HUDSON, NY 10520

ARCHITECT
SSK ARCHITECTURE
276 FIFTH AVENUE, SUITE 204 NY, NY 10001
646.435.0158

SUBMISSIONS

ISSUE	REV NO	ISSUE DATE

PROJECT

TODD YOUNG RESIDENCE
48 POND MEADOW ROAD
CROTON-ON-HUDSON, NY 10520

DWG TITLE

PROPOSED PLAN

SEAL & SIGNATURE

ISSUE DATE:	02/17/2019
PROJECT NO.	1902.01
DRAWN BY:	JM
CHECKED BY:	JM
SCALE:	AS NOTED

DWG. NO.

A.102

CAD FILE