Danny Cruz
2 South St
Mount Vernon, NY 10550
914-258-1018
Dan@crownsigns.com

12/16/19

Loretta Taylor
Chairperson
Town of Cortlandt Planning Board
1 Heady Street
Cortlandt Manor, NY 10567

Dear Loretta Taylor:

We would like to change the appearance of several exterior signs, with no change to the number of existing signs. We would also like to add Room Ids outside of each office.

If you have any questions, please do not hesitate to ask.

Sincerely,

Danny Cruz

6.04 square ft

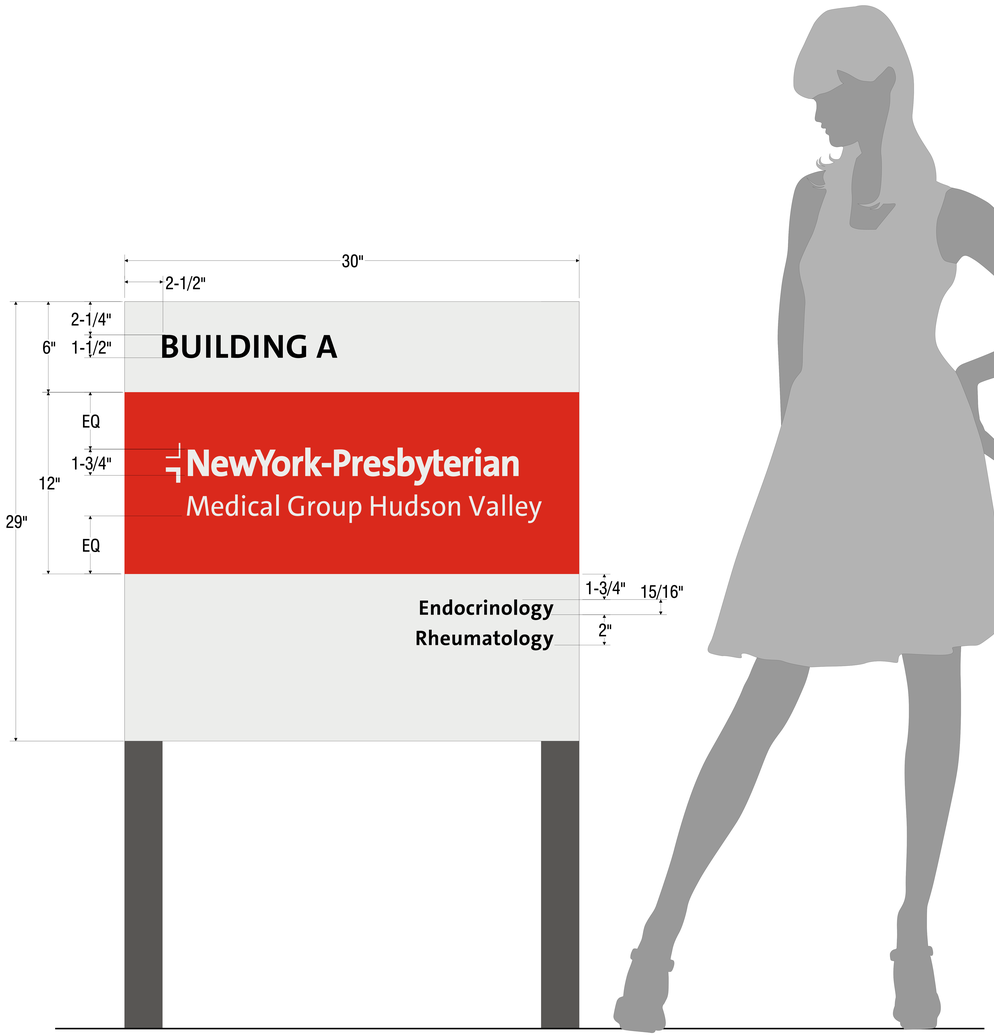

1985 CROMPOND RD, BLDG A - HV.3.016 / SIDE A & SIDE B

1> **SITE ID_DOUBLE SIDED** FRONT ELEVATION
BACKGROUND: (2) 1/8" ALUMINUM w/ FACE & EDGES PAINTED BM DECORATORS WHITE & BM 2002-10 VERMILLION w/ SATIN CLEAR COAT
LOGO: FIRST SURFACE DIRECT PRINT BLACK (HEADER) & TO MATCH BM DECORATORS WHITE (LOGO)(ON BOTH SIDES)
PRACTICE SPECIALTIES: FIRST SURFACE CONTOUR CUT BLACK VINYL (ON BOTH SIDES)
MOUNTING: (2) 2-1/2" x 2-1/2" ALUMINUM POSTS PAINTED BM 2134-30 IRON MOUNTAIN w/ SATIN CLEAR COAT & EMBEDDED INTO GROUND; SIGN MOUNTED TO POSTS w/ BLIND STUDS & SILICONE

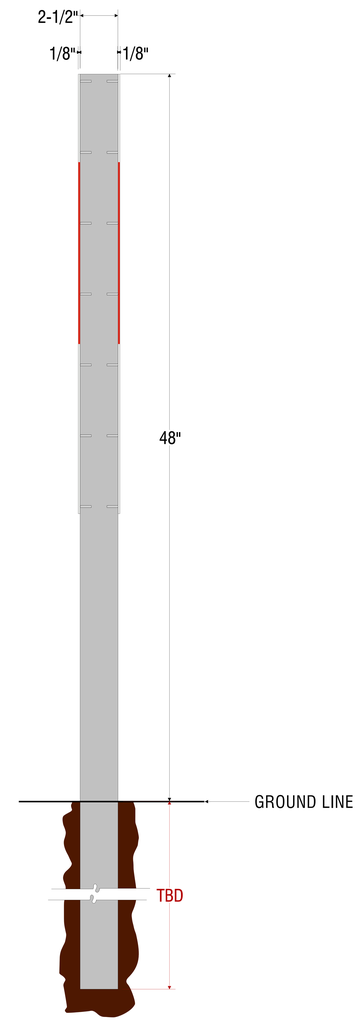

2> **SITE ID** SECTION VIEW

3> **SITE ID** CURRENT CONDITIONS
NOT TO SCALE

4> **SITE ID** RENDERING
NOT TO SCALE

resubmit / approved / as noted

CROWN SIGN SYSTEMS, INC.
a 2 south st., mt.vernon, ny 10550 t 914.375.2118 w crownsigns.com

THIS DRAWING, ALONG WITH THE SKETCHES, CONCEPTS AND DESIGNS EXPRESSED, ARE THE SOLE PROPERTY OF CROWN SIGN SYSTEMS.
THE INFORMATION ON THIS DRAWING IS CONFIDENTIAL AND MAY NOT BE DISTRIBUTED.

client NYP **project** HUDSON VALLEY HOSPITAL **project manager** JC/DC **designer** KA **date** 06.24.19 **revisions** 2) 09.18.19

6.04 square ft

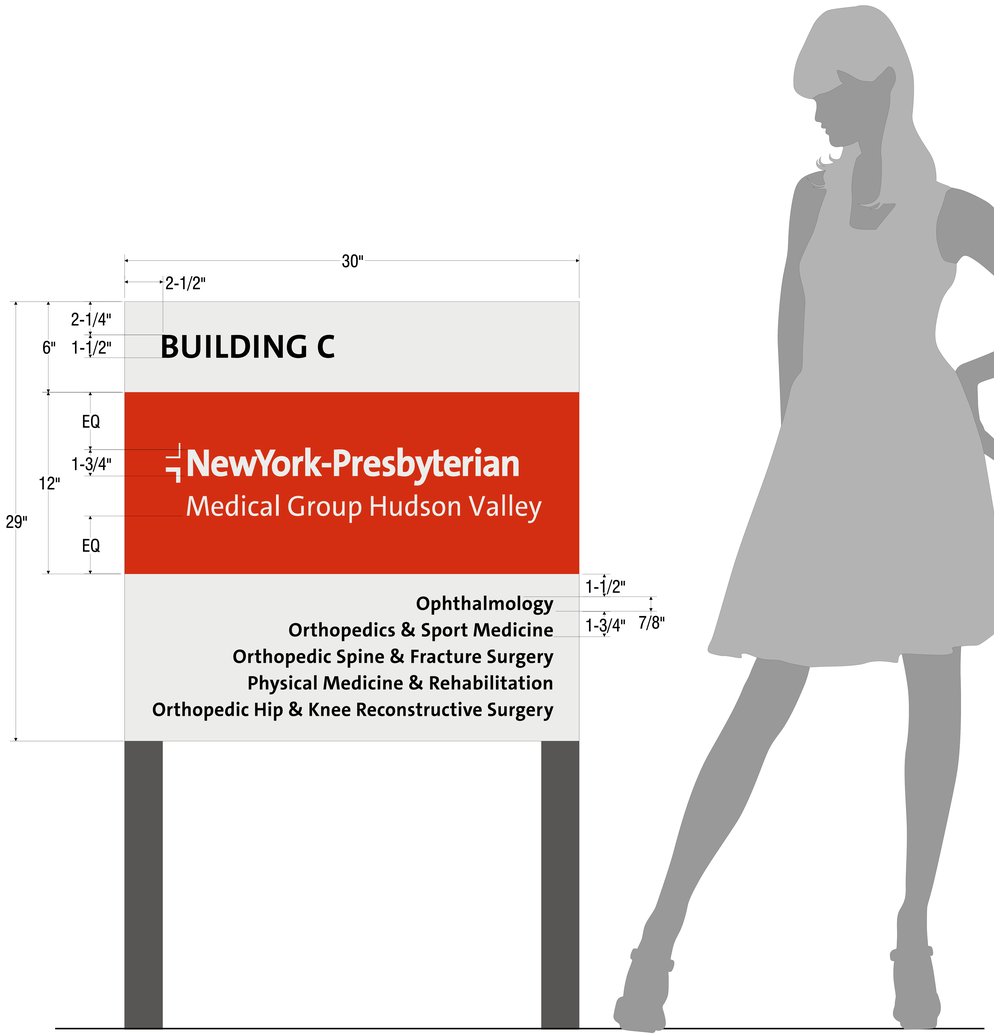

1985 CROMPOND RD, BLDG C - HV.3.011 / SIDE A & SIDE B

1> **SITE ID_DOUBLE SIDED** FRONT ELEVATION
BACKGROUND: (2) 1/8" ALUMINUM w/ FACE & EDGES PAINTED BM DECORATORS WHITE & BM 2002-10 VERMILLION w/ SATIN CLEAR COAT
LOGO: FIRST SURFACE DIRECT PRINT BLACK (HEADER) & TO MATCH BM DECORATORS WHITE (LOGO)(ON BOTH SIDES)
PRACTICE SPECIALTIES: FIRST SURFACE CONTOUR CUT BLACK VINYL (ON BOTH SIDES)
MOUNTING: (2) 2-1/2" x 2-1/2" ALUMINUM POSTS PAINTED BM 2134-30 IRON MOUNTAIN w/ SATIN CLEAR COAT & EMBEDDED INTO GROUND; SIGN MOUNTED TO POSTS w/ BLIND STUDS & SILICONE

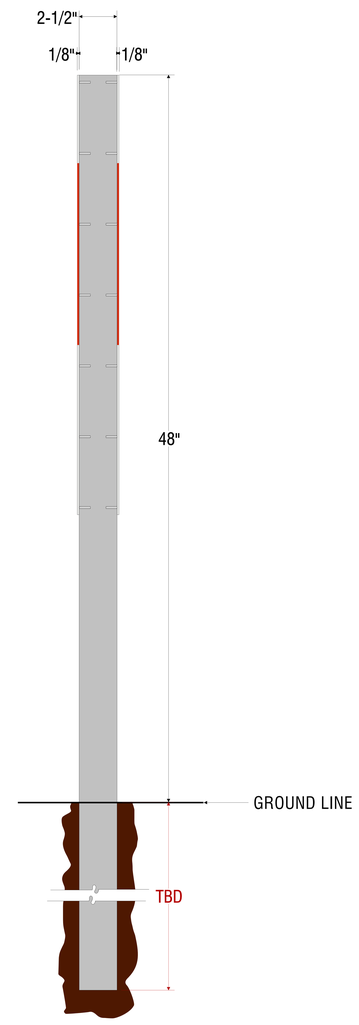

2> **SITE ID** SECTION VIEW

3> **SITE ID** CURRENT CONDITIONS
NOT TO SCALE

4> **SITE ID** RENDERING
NOT TO SCALE

resubmit / approved / as noted

CROWN SIGN SYSTEMS, INC.
a 2 south st., mt.vernon, ny 10550 t 914.375.2118 w crownsigns.com

THIS DRAWING, ALONG WITH THE SKETCHES, CONCEPTS AND DESIGNS EXPRESSED, ARE THE SOLE PROPERTY OF CROWN SIGN SYSTEMS.
THE INFORMATION ON THIS DRAWING IS CONFIDENTIAL AND MAY NOT BE DISTRIBUTED.

client NYP **project** HUDSON VALLEY HOSPITAL **project manager** JC/DC **designer** KA **date** 06.24.19 **revisions** 2) 09.18.19

6.04 square ft

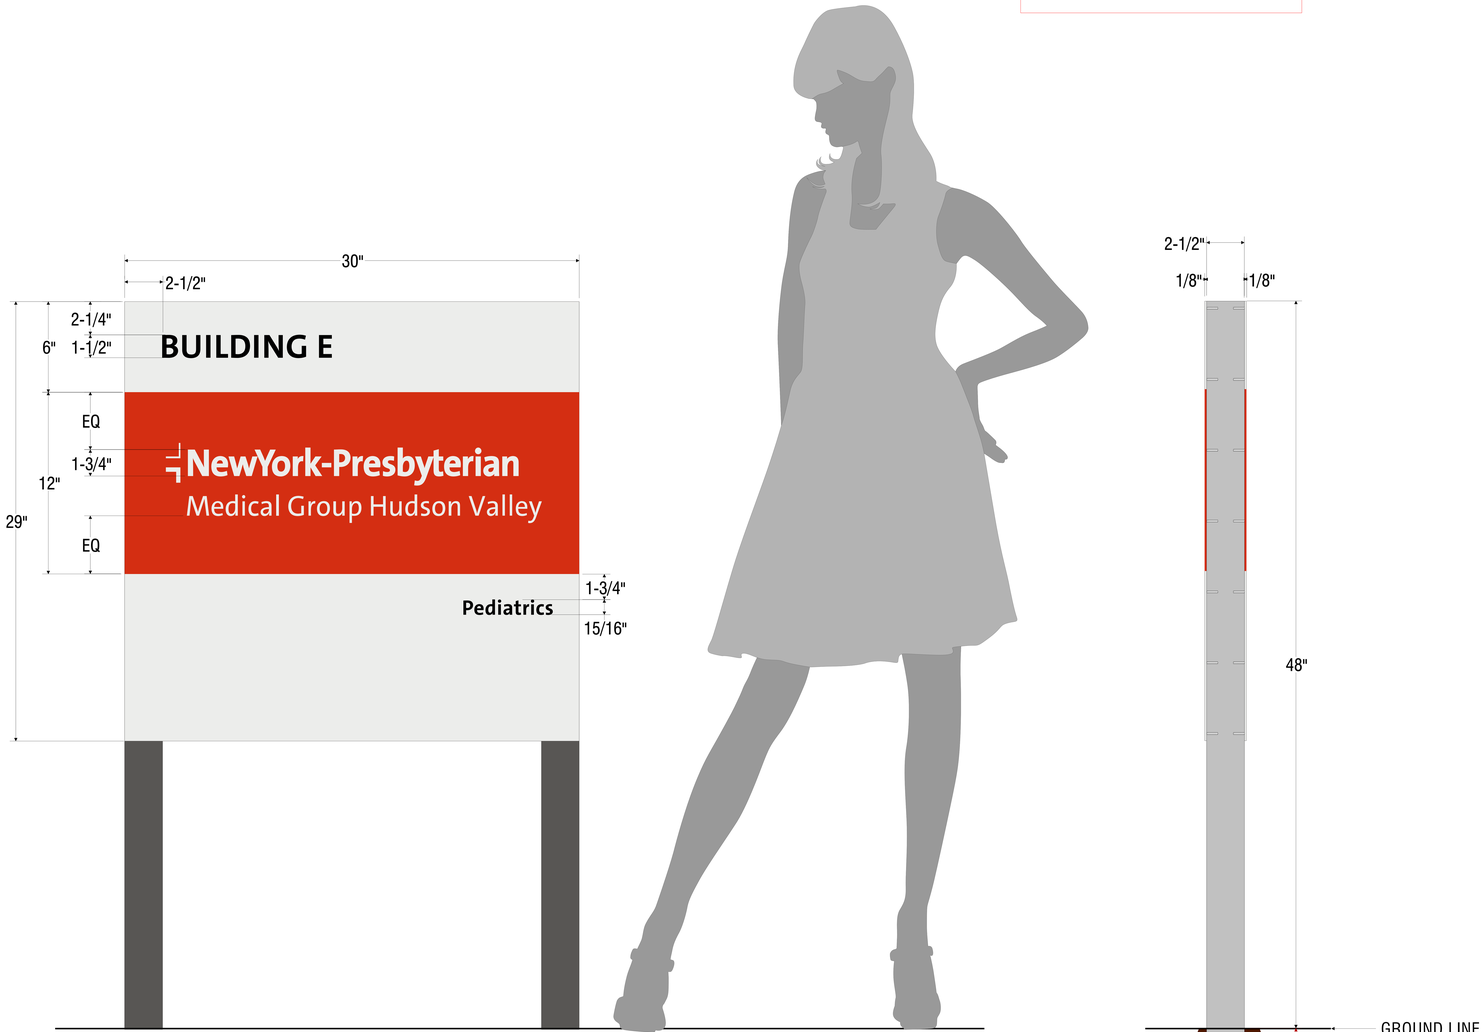

1985 CROMPOND RD, BLDG E - HV.3.014 / SIDE A & SIDE B

1> **SITE ID_DOUBLE SIDED** FRONT ELEVATION
BACKGROUND: (2) 1/8" ALUMINUM w/ FACE & EDGES PAINTED BM DECORATORS WHITE & BM 2002-10 VERMILLION w/ SATIN CLEAR COAT
LOGO: FIRST SURFACE DIRECT PRINT BLACK (HEADER) & TO MATCH BM DECORATORS WHITE (LOGO)(ON BOTH SIDES)
PRACTICE SPECIALTIES: FIRST SURFACE CONTOUR CUT BLACK VINYL (ON BOTH SIDES)
MOUNTING: (2) 2-1/2" x 2-1/2" ALUMINUM POSTS PAINTED BM 2134-30 IRON MOUNTAIN w/ SATIN CLEAR COAT & EMBEDDED INTO GROUND; SIGN MOUNTED TO POSTS w/ BLIND STUDS & SILICONE

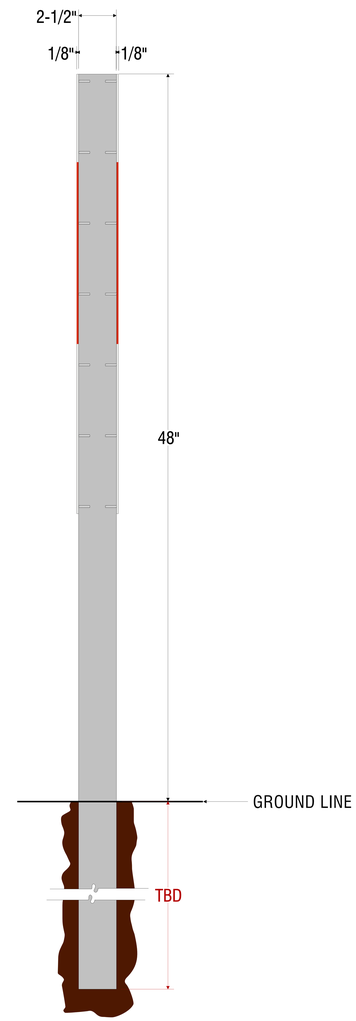

2> **SITE ID** SECTION VIEW

3> **SITE ID** CURRENT CONDITIONS
NOT TO SCALE

4> **SITE ID** RENDERING
NOT TO SCALE

resubmit / approved / as noted

THIS DRAWING, ALONG WITH THE SKETCHES, CONCEPTS AND DESIGNS EXPRESSED, ARE THE SOLE PROPERTY OF CROWN SIGN SYSTEMS.
THE INFORMATION ON THIS DRAWING IS CONFIDENTIAL AND MAY NOT BE DISTRIBUTED.

1 square foot

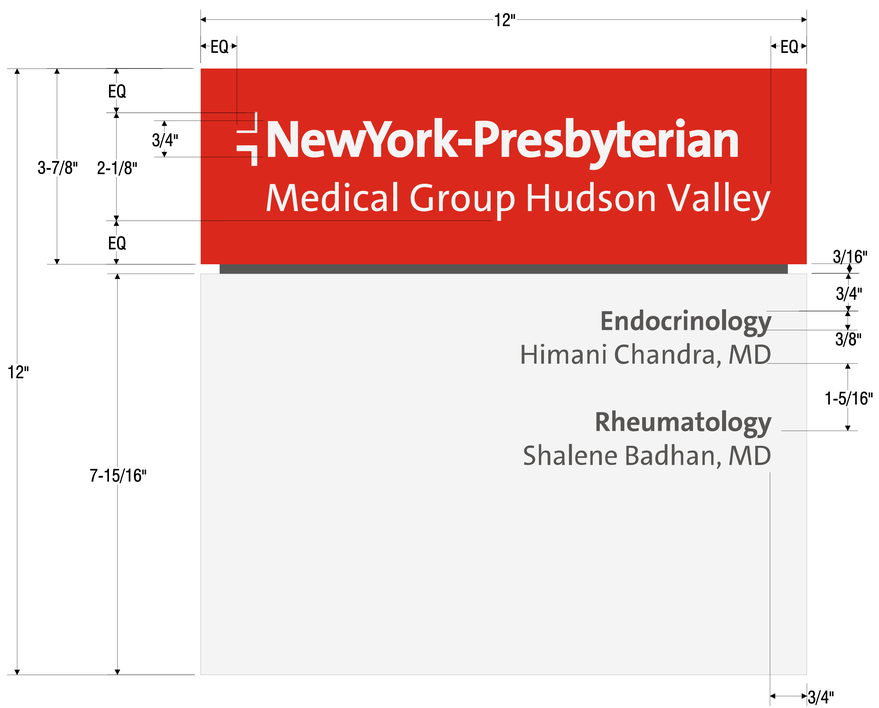

1985 CROMPOND RD, BLDG A - HV.3.017

1> **SUITE ID** FRONT ELEVATION
TOP PANEL: 1/4" P95 ACRYLIC BACKPAINTED BM 2002-10 VERMILLION w/
FIRST SURFACE DIRECT PRINT TO MATCH BM CC-20 DECORATORS WHITE
BOTTOM PANEL: 1/4" P95 ACRYLIC BACKPAINTED BM DECORATORS WHITE
TEXT: FIRST SURFACE CONTOUR CUT BATTLESHIP GRAY VINYL w/ MATTE OVERLAMINATE
SHIM: 3/16" CLEAR ACRYLIC w/ FACE & EDGES PAINTED
BM 2134-30 IRON MOUNTAIN (11-1/4" x 11-1/4")
GLASS BACKER: FIRST SURFACE BATTLESHIP GRAY VINYL (TO MATCH SHIM SIZE)
MOUNTING: VHB TAPE & SILICONE

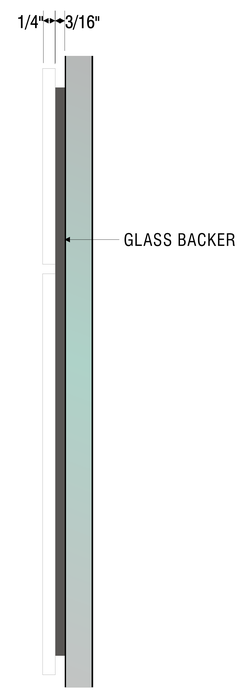

2> **SUITE ID** SIDE VIEW

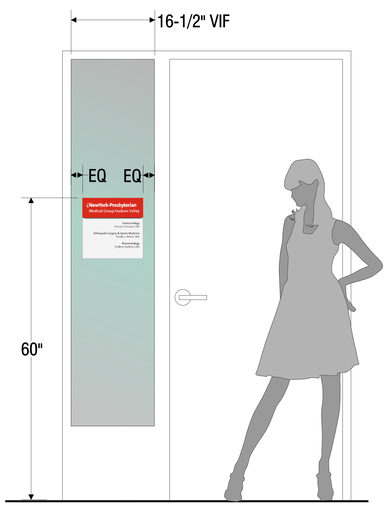

3> **SUITE ID** INSTALLATION
1/10 SCALE

4> **SUITE ID** CURRENT CONDITIONS
NOT TO SCALE

5> **SUITE ID** RENDERING
NOT TO SCALE

resubmit / approved / as noted

THIS DRAWING, ALONG WITH THE SKETCHES, CONCEPTS AND DESIGNS EXPRESSED, ARE THE SOLE PROPERTY OF CROWN SIGN SYSTEMS.
THE INFORMATION ON THIS DRAWING IS CONFIDENTIAL AND MAY NOT BE DISTRIBUTED.

1 square foot

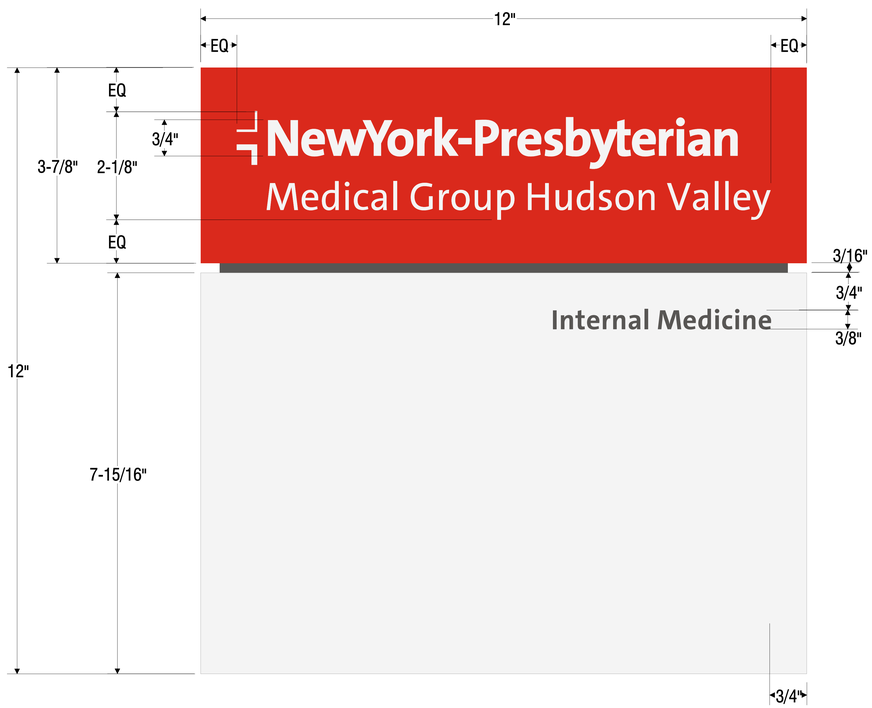

1985 CROMPOND RD, BLDG D - HV.3.001

1> **SUITE ID** FRONT ELEVATION
TOP PANEL: 1/4" P95 ACRYLIC BACKPAINTED BM 2002-10 VERMILLION w/
FIRST SURFACE DIRECT PRINT TO MATCH BM CC-20 DECORATORS WHITE
BOTTOM PANEL: 1/4" P95 ACRYLIC BACKPAINTED BM DECORATORS WHITE
TEXT: FIRST SURFACE CONTOUR CUT BATTLESHIP GRAY VINYL w/ MATTE OVERLAMINATE
SHIM: 3/16" CLEAR ACRYLIC w/ FACE & EDGES PAINTED
BM 2134-30 IRON MOUNTAIN (11-1/4" x 11-1/4")
MOUNTING: VHB TAPE & SILICONE

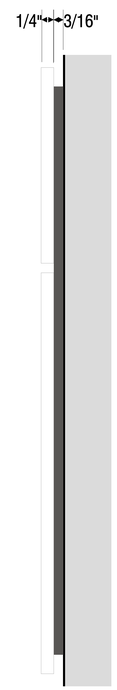

2> **SUITE ID** SIDE VIEW

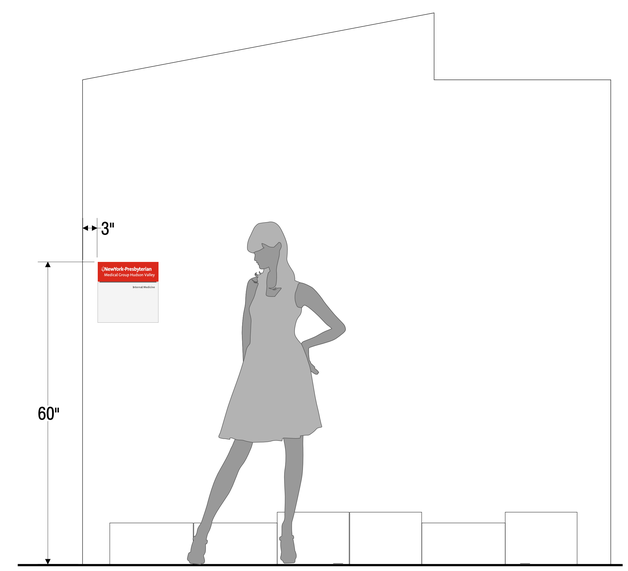

3> **SUITE ID** INSTALLATION
1/10 SCALE

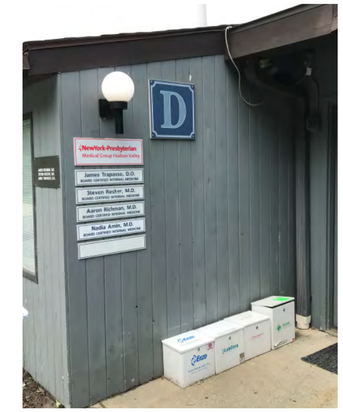

4> **SUITE ID** CURRENT CONDITIONS
NOT TO SCALE

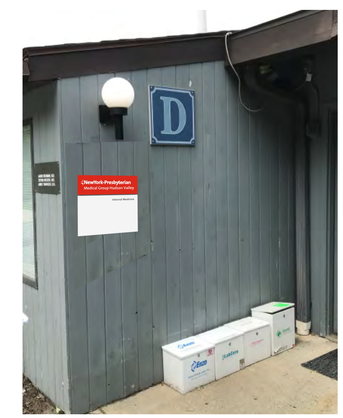

5> **SUITE ID** RENDERING
NOT TO SCALE

resubmit / approved / as noted

THIS DRAWING, ALONG WITH THE SKETCHES, CONCEPTS AND DESIGNS EXPRESSED, ARE THE SOLE PROPERTY OF CROWN SIGN SYSTEMS.
THE INFORMATION ON THIS DRAWING IS CONFIDENTIAL AND MAY NOT BE DISTRIBUTED.

1 square foot

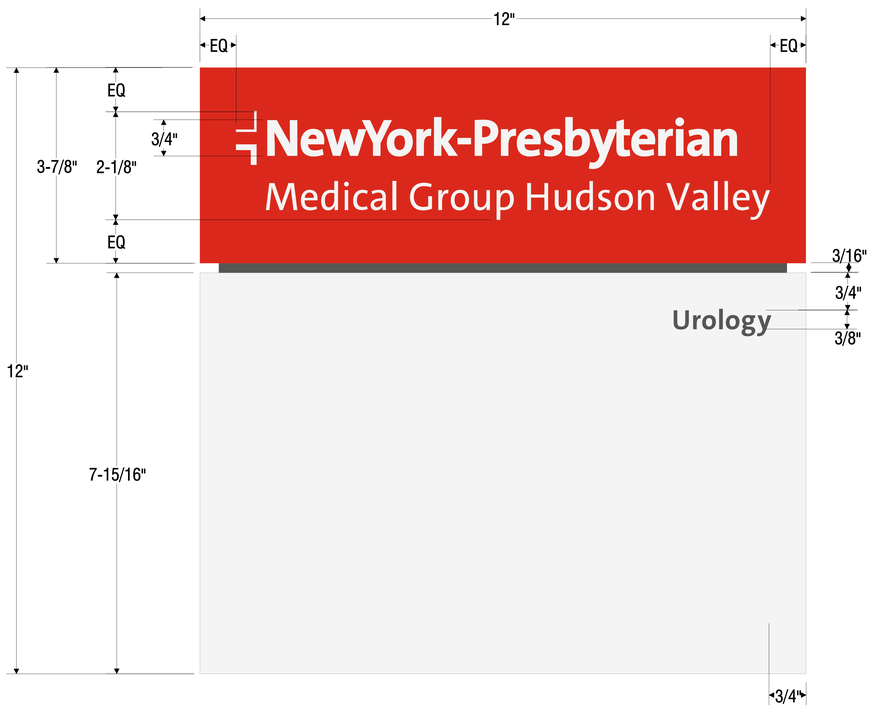

1985 CROMPOND RD, BLDG D - HV.3.001

1> **SUITE ID** FRONT ELEVATION
TOP PANEL: 1/4" P95 ACRYLIC BACKPAINTED BM 2002-10 VERMILLION w/
FIRST SURFACE DIRECT PRINT TO MATCH BM CC-20 DECORATORS WHITE
BOTTOM PANEL: 1/4" P95 ACRYLIC BACKPAINTED BM DECORATORS WHITE
TEXT: FIRST SURFACE CONTOUR CUT BATTLESHIP GRAY VINYL w/ MATTE OVERLAMINATE
SHIM: 3/16" CLEAR ACRYLIC w/ FACE & EDGES PAINTED
BM 2134-30 IRON MOUNTAIN (11-1/4" x 11-1/4")
MOUNTING: VHB TAPE & SILICONE

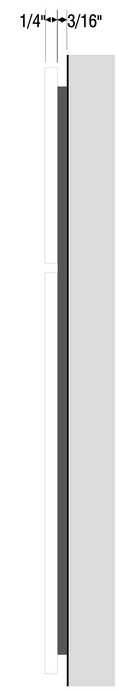

2> **SUITE ID** SIDE VIEW

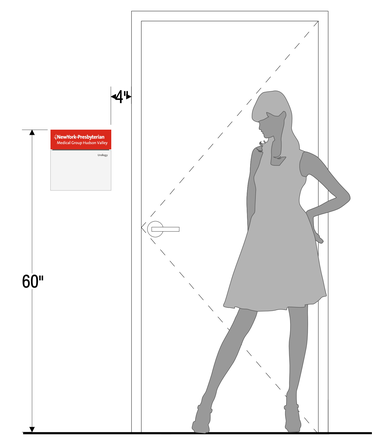

3> **SUITE ID** INSTALLATION
1/10 SCALE

4> **SUITE ID** CURRENT CONDITIONS
NOT TO SCALE

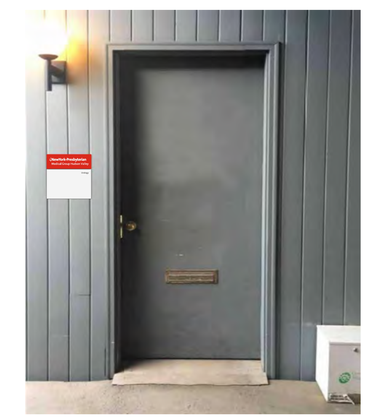

5> **SUITE ID** RENDERING
NOT TO SCALE

resubmit / approved / as noted

a 2 south st., mt.vernon, ny 10550 t 914.375.2118 w crownsigns.com

THIS DRAWING, ALONG WITH THE SKETCHES, CONCEPTS AND DESIGNS EXPRESSED, ARE THE SOLE PROPERTY OF CROWN SIGN SYSTEMS.
THE INFORMATION ON THIS DRAWING IS CONFIDENTIAL AND MAY NOT BE DISTRIBUTED.

client NYP **project** HUDSON VALLEY HOSPITAL **project manager** JC/DC **designer** KA **date** 06.26.19 **revisions** 2) 09.18.19

1 square foot

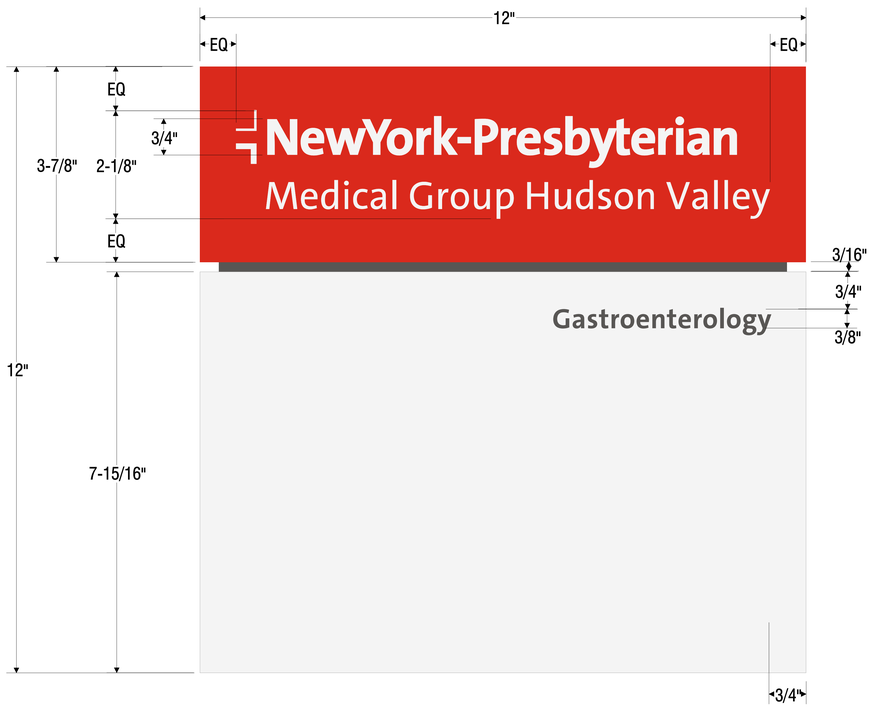

1985 CROMPOND RD, BLDG D - GASTROENTEROLOGY

1 **SUITE ID** FRONT ELEVATION
TOP PANEL: 1/4" P95 ACRYLIC BACKPAINTED BM 2002-10 VERMILLION w/
FIRST SURFACE DIRECT PRINT TO MATCH BM CC-20 DECORATORS WHITE
BOTTOM PANEL: 1/4" P95 ACRYLIC BACKPAINTED BM DECORATORS WHITE
TEXT: FIRST SURFACE CONTOUR CUT BATTLESHIP GRAY VINYL w/ MATTE OVERLAMINATE
SHIM: 3/16" CLEAR ACRYLIC w/ FACE & EDGES PAINTED
BM 2134-30 IRON MOUNTAIN (11-1/4" x 11-1/4")
MOUNTING: VHB TAPE & SILICONE

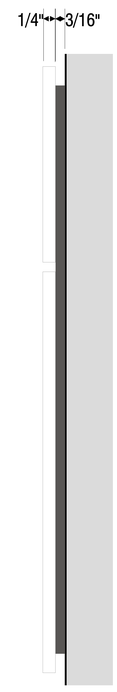

2 **SUITE ID** SIDE VIEW

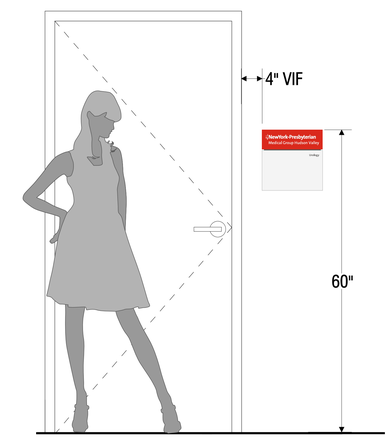

3 **SUITE ID** INSTALLATION
1/10 SCALE

4 **SUITE ID** CURRENT CONDITIONS
NOT TO SCALE

5 **SUITE ID** RENDERING
NOT TO SCALE

resubmit / approved / as noted

CROWN SIGN SYSTEMS, INC.

54058 SUITE ID / **PAGE** 17

a 2 south st., mt.vernon, ny 10550 t 914.375.2118 w crownsigns.com

client NYP **project** HUDSON VALLEY HOSPITAL **project manager** JC/DC **designer** KA **date** 06.26.19 **revisions** 2) 09.18.19

THIS DRAWING, ALONG WITH THE SKETCHES, CONCEPTS AND DESIGNS EXPRESSED, ARE THE SOLE PROPERTY OF CROWN SIGN SYSTEMS.
THE INFORMATION ON THIS DRAWING IS CONFIDENTIAL AND MAY NOT BE DISTRIBUTED.

1 square foot

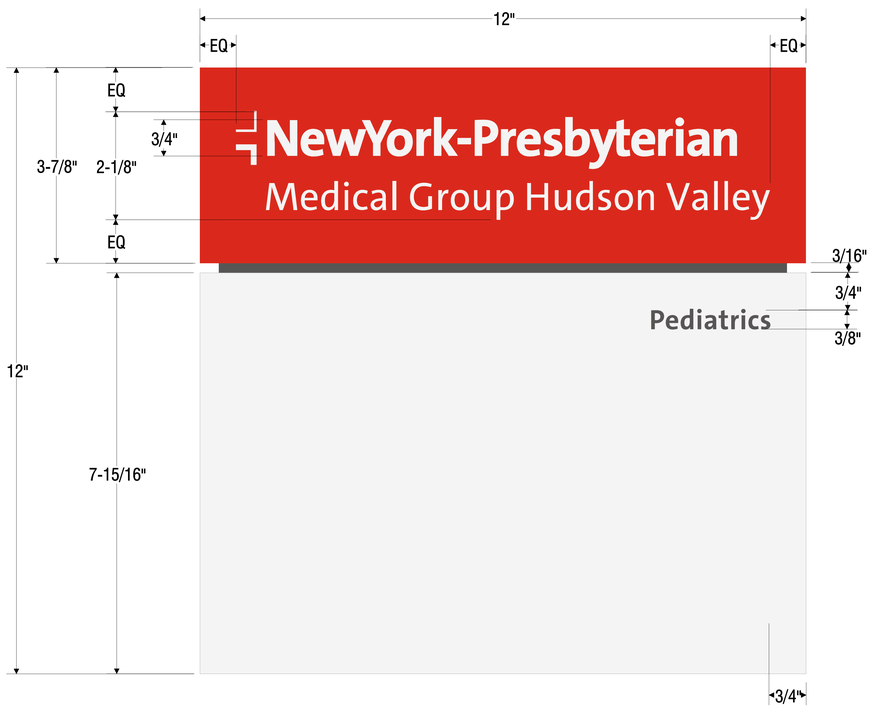

1985 CROMPOND RD, BLDG E - HV.3.015

1> **SUITE ID** FRONT ELEVATION
TOP PANEL: 1/4" P95 ACRYLIC BACKPAINTED BM 2002-10 VERMILLION w/
FIRST SURFACE DIRECT PRINT TO MATCH BM CC-20 DECORATORS WHITE
BOTTOM PANEL: 1/4" P95 ACRYLIC BACKPAINTED BM DECORATORS WHITE
TEXT: FIRST SURFACE CONTOUR CUT BATTLESHIP GRAY VINYL w/ MATTE OVERLAMINATE
SHIM: 3/16" CLEAR ACRYLIC w/ FACE & EDGES PAINTED
BM 2134-30 IRON MOUNTAIN (11-1/4" x 11-1/4")
MOUNTING: VHB TAPE & SILICONE

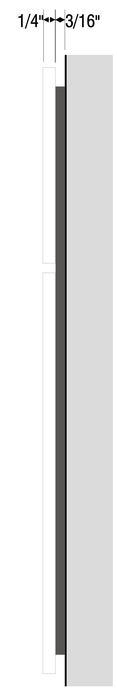

2> **SUITE ID** SIDE VIEW

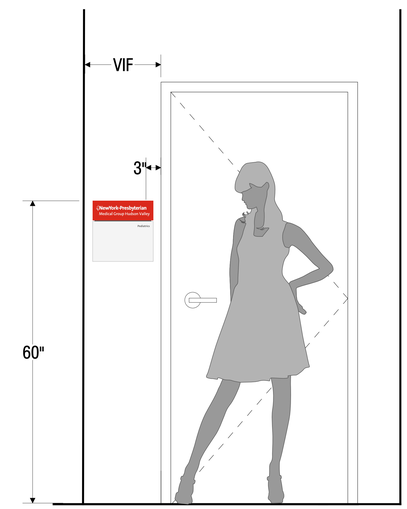

3> **SUITE ID** INSTALLATION
1/10 SCALE

4> **SUITE ID** CURRENT CONDITIONS
NOT TO SCALE

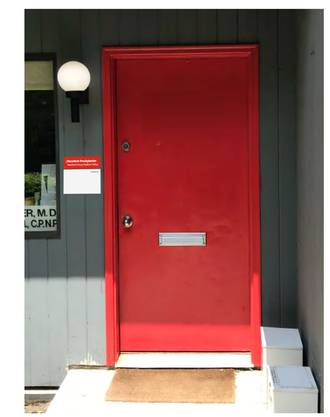

5> **SUITE ID** RENDERING
NOT TO SCALE

resubmit / approved / as noted

a 2 south st., mt.vernon, ny 10550 t 914.375.2118 w crownsigns.com

THIS DRAWING, ALONG WITH THE SKETCHES, CONCEPTS AND DESIGNS EXPRESSED, ARE THE SOLE PROPERTY OF CROWN SIGN SYSTEMS.
THE INFORMATION ON THIS DRAWING IS CONFIDENTIAL AND MAY NOT BE DISTRIBUTED.

client NYP **project** HUDSON VALLEY HOSPITAL **project manager** JC/DC **designer** KA **date** 06.26.19 **revisions** 2) 09.18.19

1 square foot

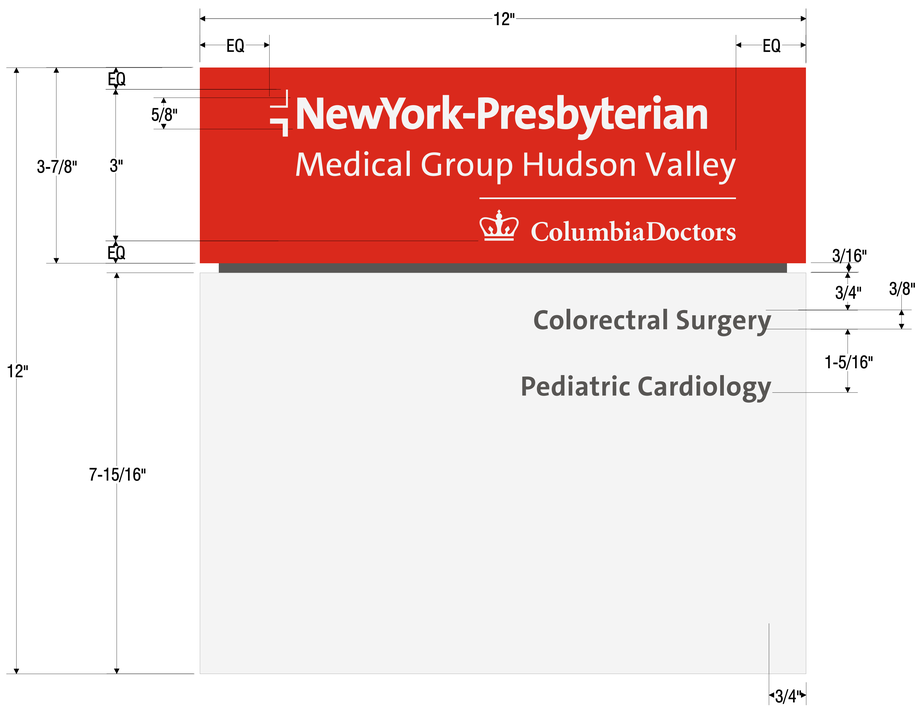

1985 CROMPOND RD, BLDG E - COLORECTAL SURGERY

1> **SUITE ID** FRONT ELEVATION
TOP PANEL: 1/4" P95 ACRYLIC BACKPAINTED BM 2002-10 VERMILLION w/ FIRST SURFACE DIRECT PRINT TO MATCH BM CC-20 DECORATORS WHITE
BOTTOM PANEL: 1/4" P95 ACRYLIC BACKPAINTED BM DECORATORS WHITE
TEXT: FIRST SURFACE CONTOUR CUT BATTLESHIP GRAY VINYL
SHIM: 3/16" CLEAR ACRYLIC w/ FACE & EDGES PAINTED BM 2134-30 IRON MOUNTAIN (11-1/4" x 11-1/4")
MOUNTING: VHB TAPE & SILICONE

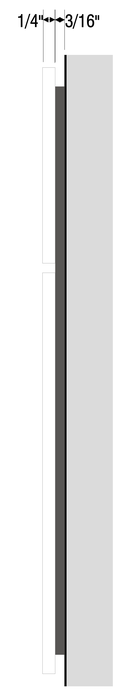

2> **SUITE ID** SIDE VIEW

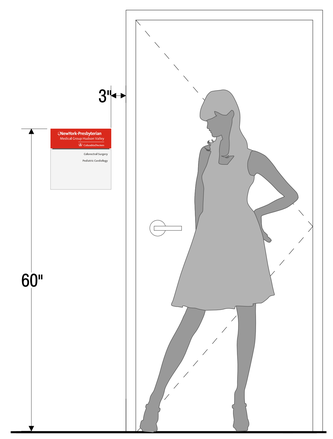

3> **SUITE ID** INSTALLATION
1/10 SCALE

4> **SUITE ID** CURRENT CONDITIONS
NOT TO SCALE

5> **SUITE ID** RENDERING
NOT TO SCALE

resubmit / approved / as noted

THIS DRAWING, ALONG WITH THE SKETCHES, CONCEPTS AND DESIGNS EXPRESSED, ARE THE SOLE PROPERTY OF CROWN SIGN SYSTEMS.
THE INFORMATION ON THIS DRAWING IS CONFIDENTIAL AND MAY NOT BE DISTRIBUTED.

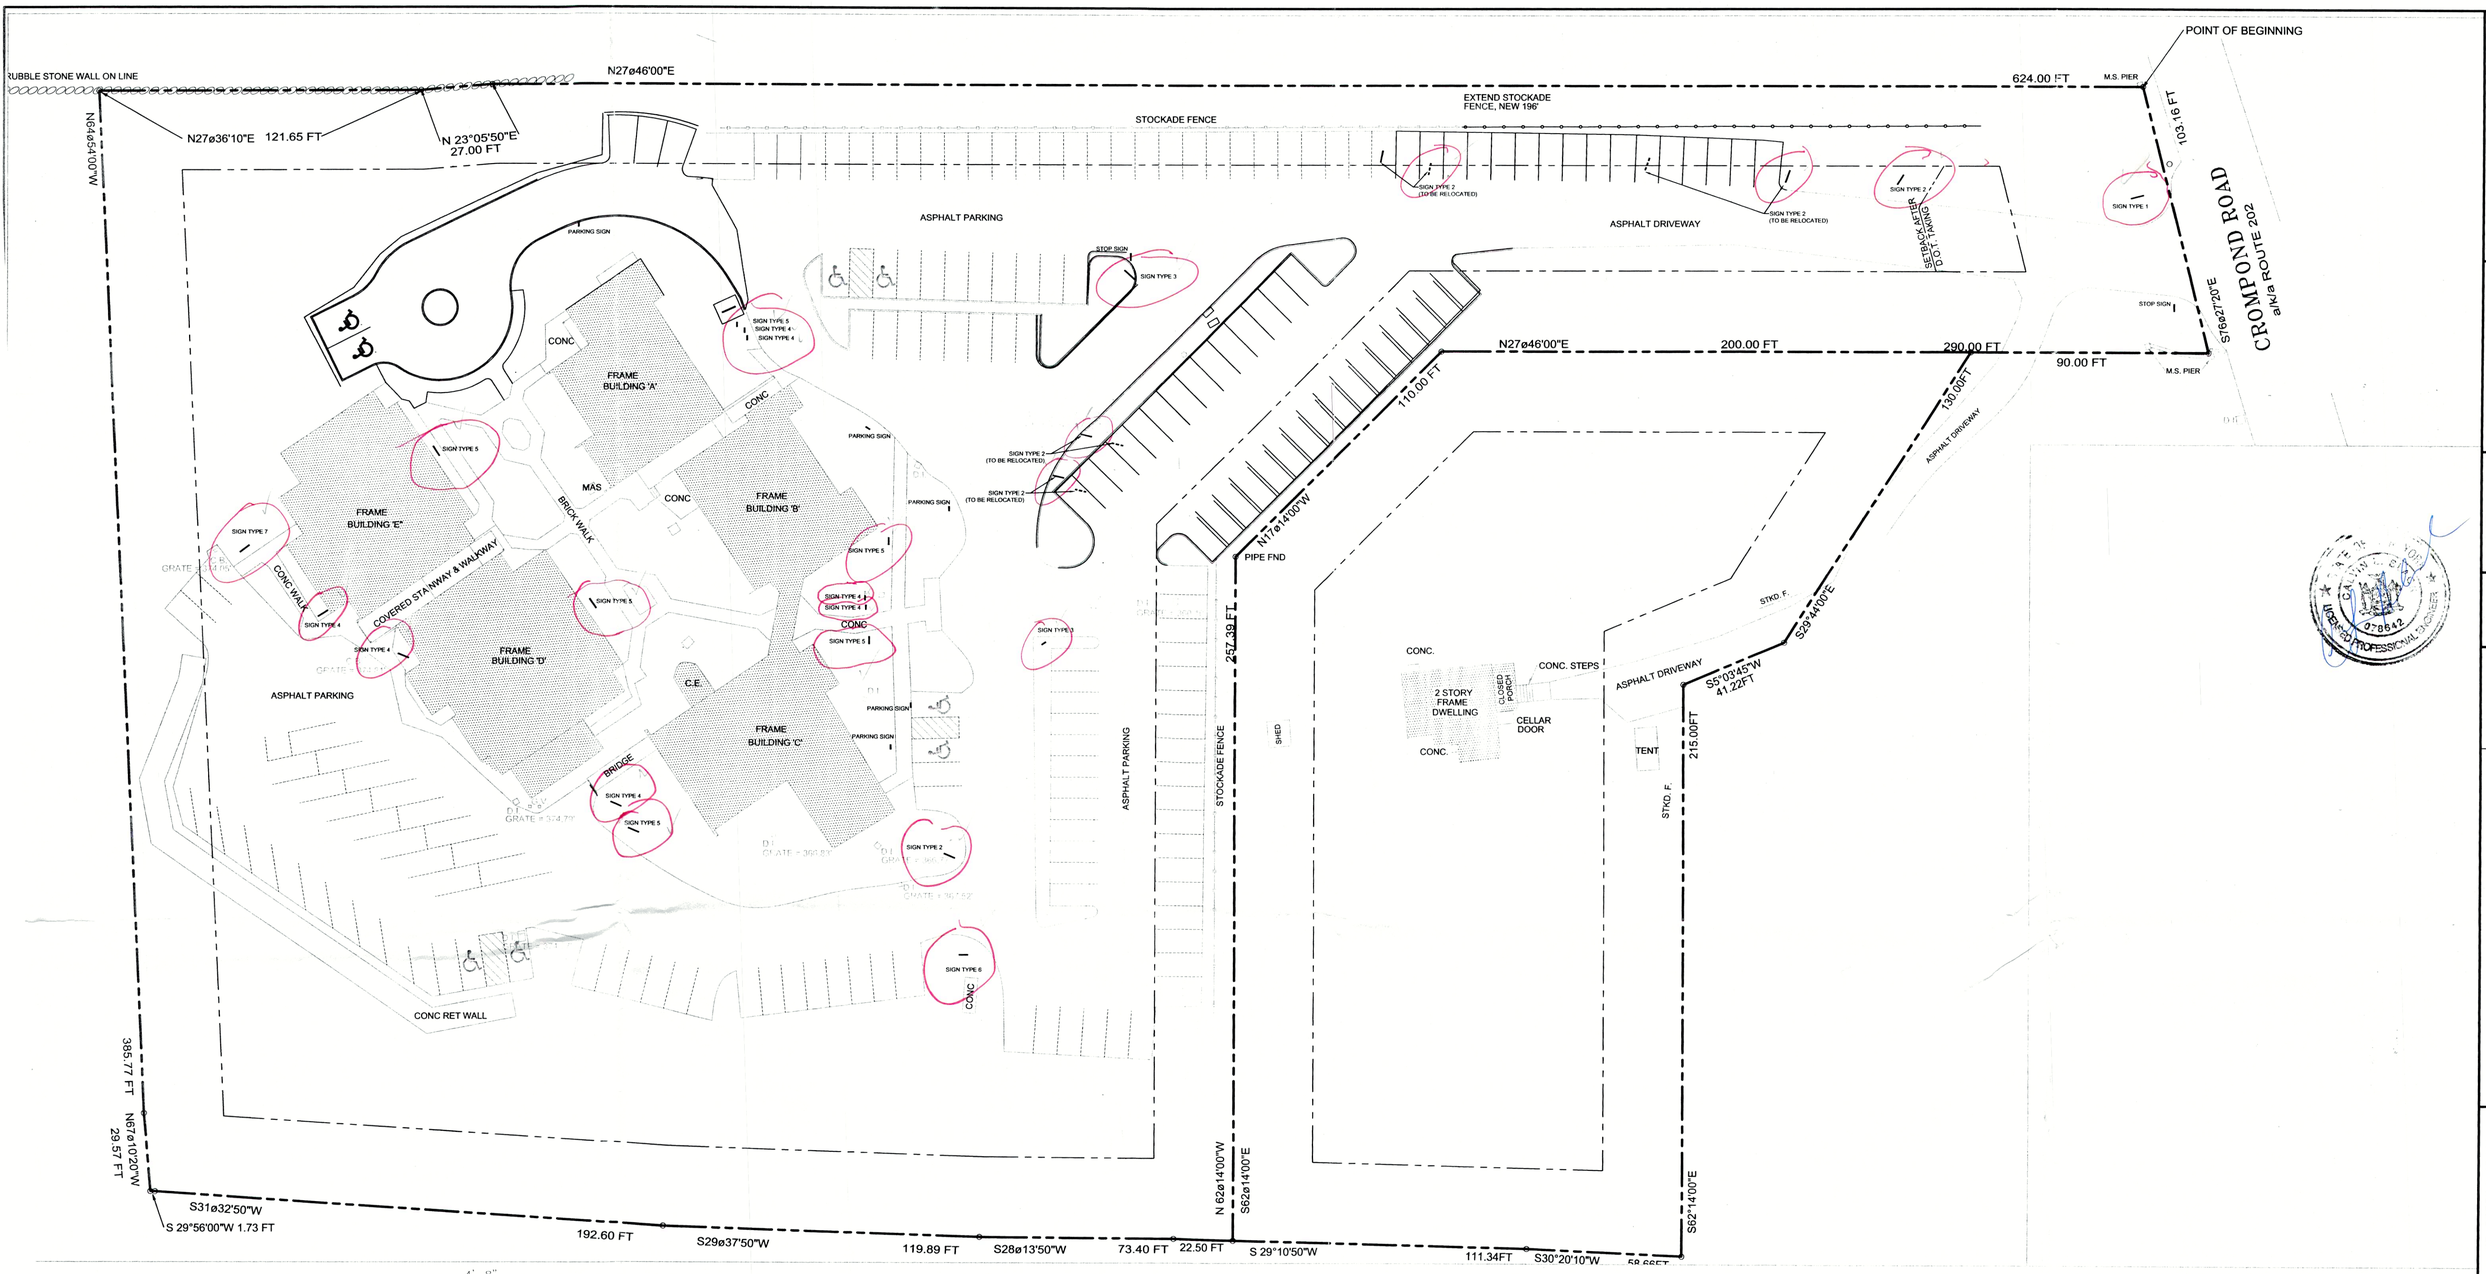

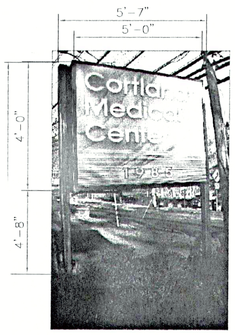

SIGN TYPE 1 (ENTRANCE SIGN)
9 S.F. SIGN AREA

SIGN TYPE 2 (OFFICE SIGN)
19 S.F. SIGN AREA

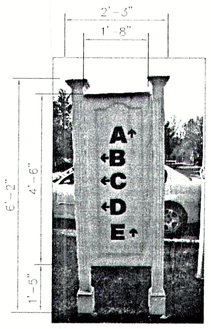

SIGN TYPE 3 (DIRECTIONAL SIGN)
6.4 S.F. SIGN AREA

SIGN TYPE 4 (BUILDING DIRECTORY SIGN)
4.2 S.F. SIGN AREA

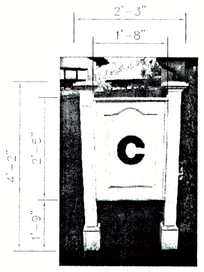

SIGN TYPE 5 (BUILDING IDENTIFICATION SIGN)
19 S.F. SIGN AREA

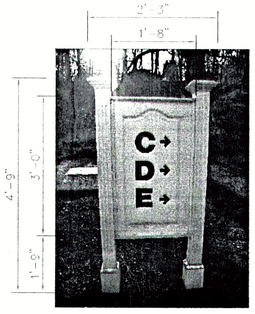

SIGN TYPE 6 (DIRECTIONAL SIGN)
19 S.F. SIGN AREA

SIGN TYPE 7 (OFFICE SIGN)
19 S.F. SIGN AREA

(2) EXISTING SIGNAGE TYPES AND DIMENSIONS

SCALE: NTS

NOTE: SIGN AREA EXCLUDES STRUCTURAL SUPPORT AS ALLOWED BY TOWN CODE

NOTE: ALL SIGNS ARE EXISTING

Project:

GYRO
of A

CORTL

1985
Tow
Westch

Owner/Applica

GYRO
of A
1985
Tow
Westch

KG

kaeyer, garme
285 main street
p: 914.666.5900 f

SITE D
PLAN

INFORMAT
TOPOGRA
PROPERT
PREPARE
COMPANY

by: MATTHEW
NEW YOR

WETLAND
DELINEATE
ASSOCIATE

SURVEYED
NOVIELLO,

NOTE: ALL IDEAS, DESIG
REPRESENTED BY THIS DR
OF KAEYER, GARMENT, &
CREATED, EVOLVED AND
WITH, THE SPECIFIED PRO
MENTS OR PLANS SHALL
WHATSOEVER WITHOUT THE

WRITTEN DIMENSIONS ON
SCALED DIMENSIONS. CON
FOR ALL DIMENSIONS AND
MUST BE NOTIFIED OF AN
SHOWN BY THESE DRAWIN
OFFICE FOR APPROVAL BE

LEGAL NOTICE: ALTERATIO
CONTAINED ON THIS DOCU
THE LICENSED ARCHITECT
IS A VIOLATION OF TITLE

© Copyright 2010 Koe
All rights reserved.

No.	Date
3	03.26.10
2	01.22.10
1	11.16.09

Sheet Title

MASTE

Job No.

Date
03-25-10

Scale
1"=30'

Drawn/Checked
DJJ/KD/CB